




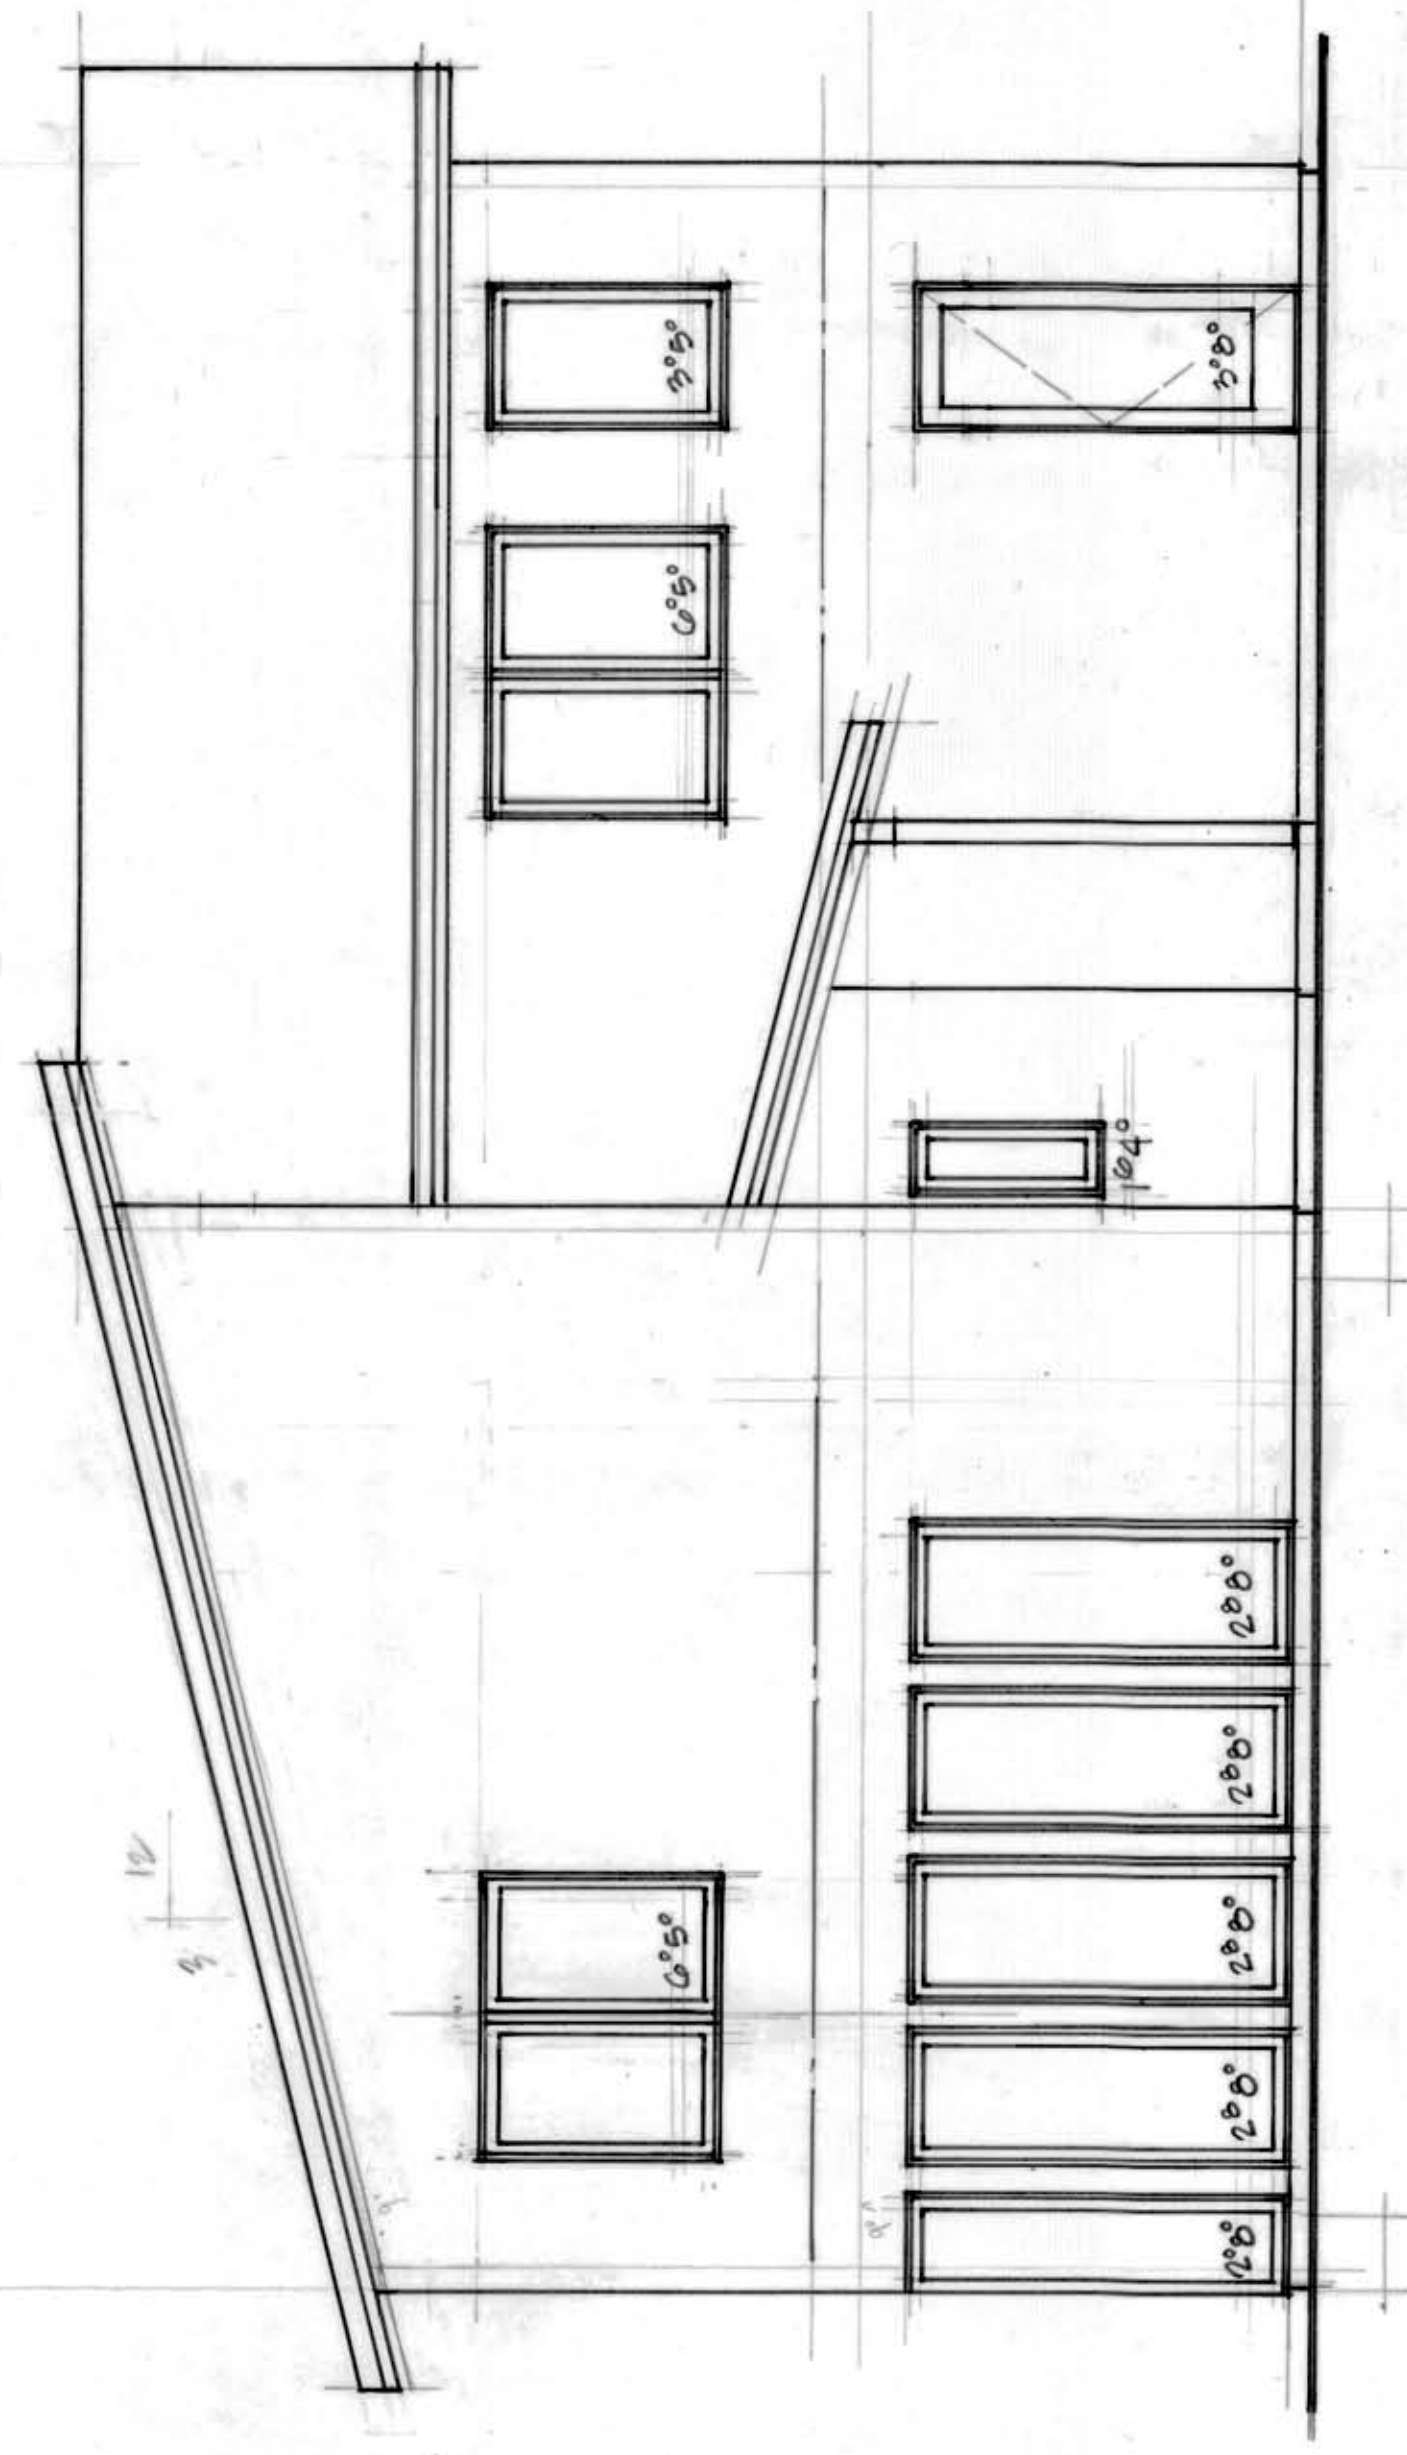


South Elevation $\frac{1}{4"} = 1'-0"$

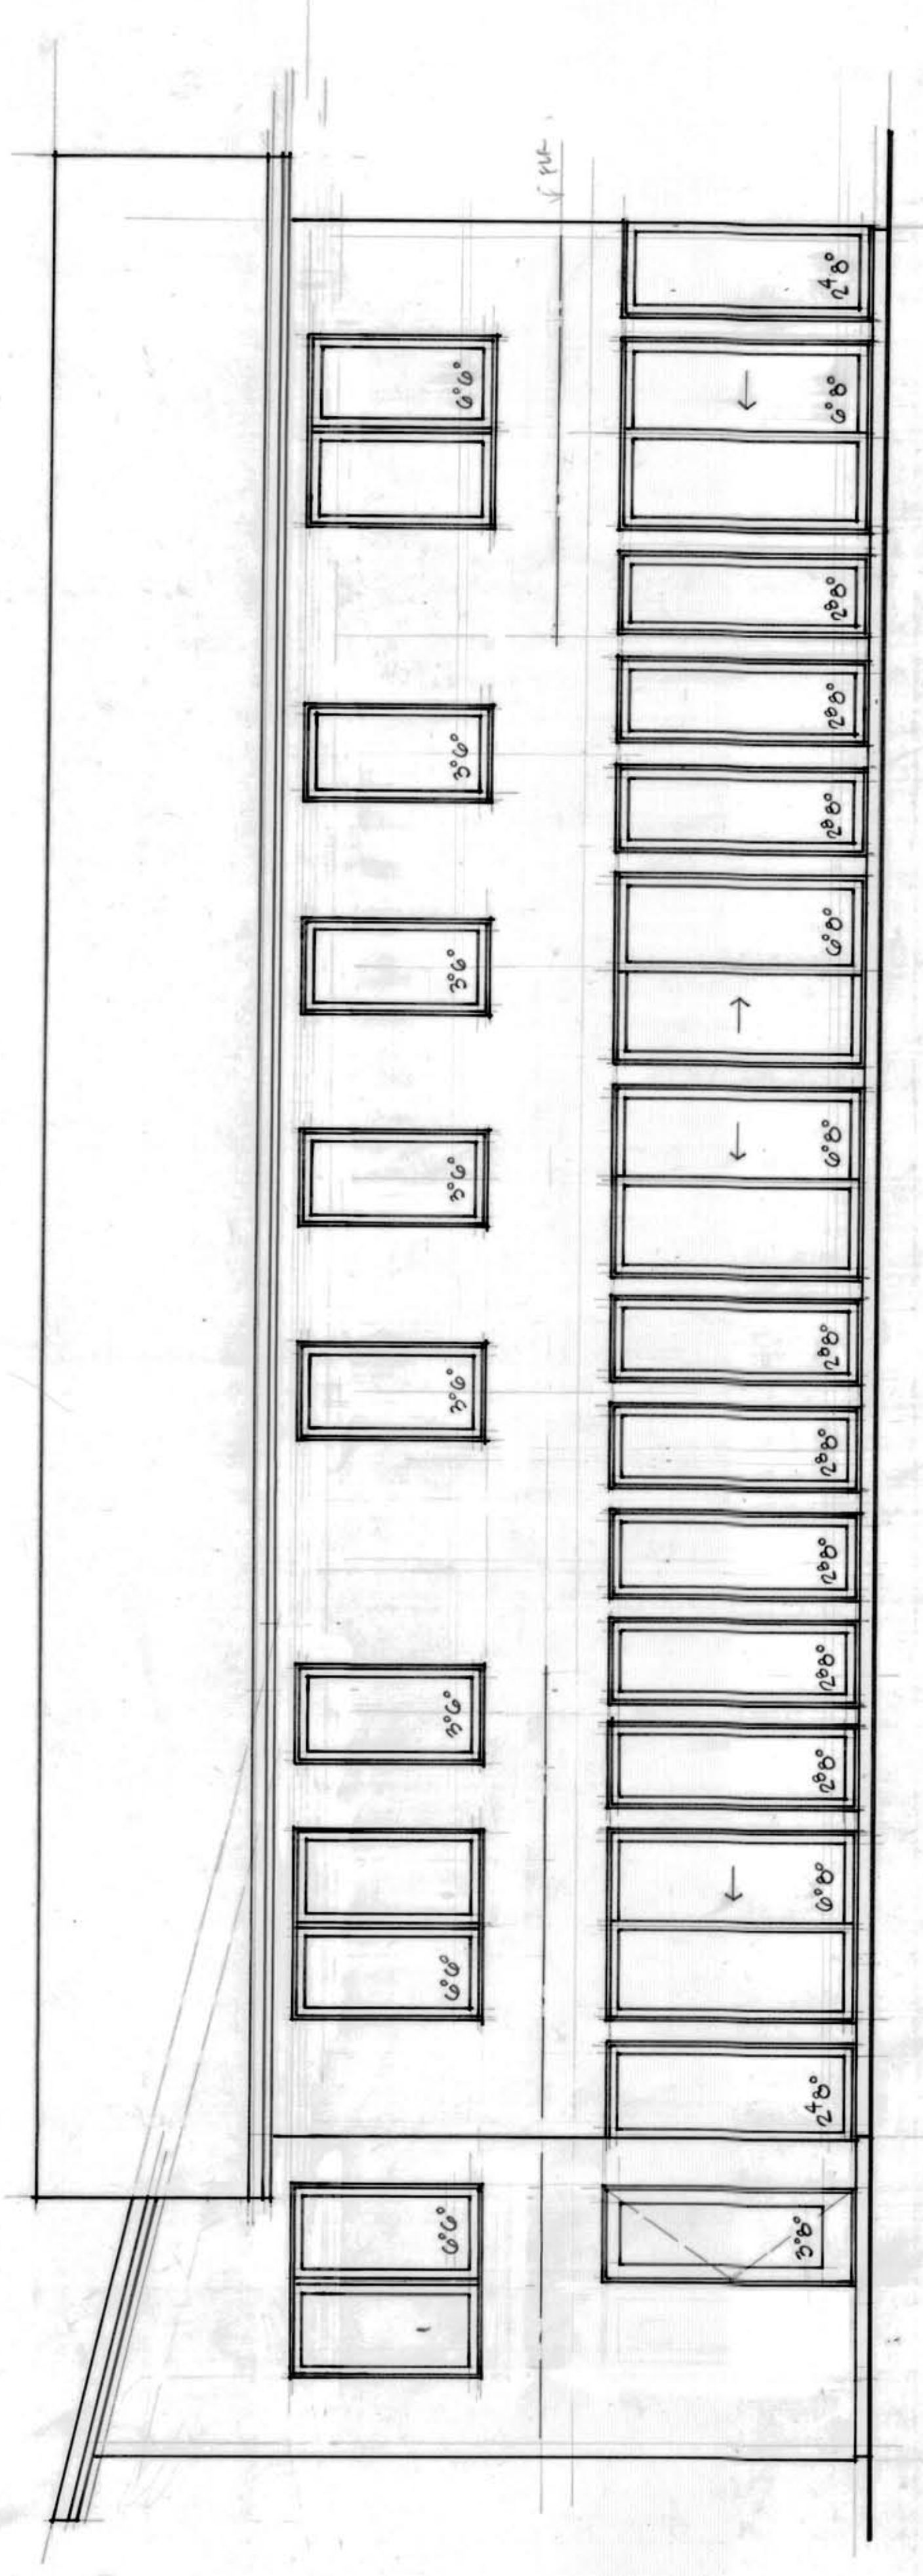

West Elevation $\frac{1}{4"} = 1'-0"$

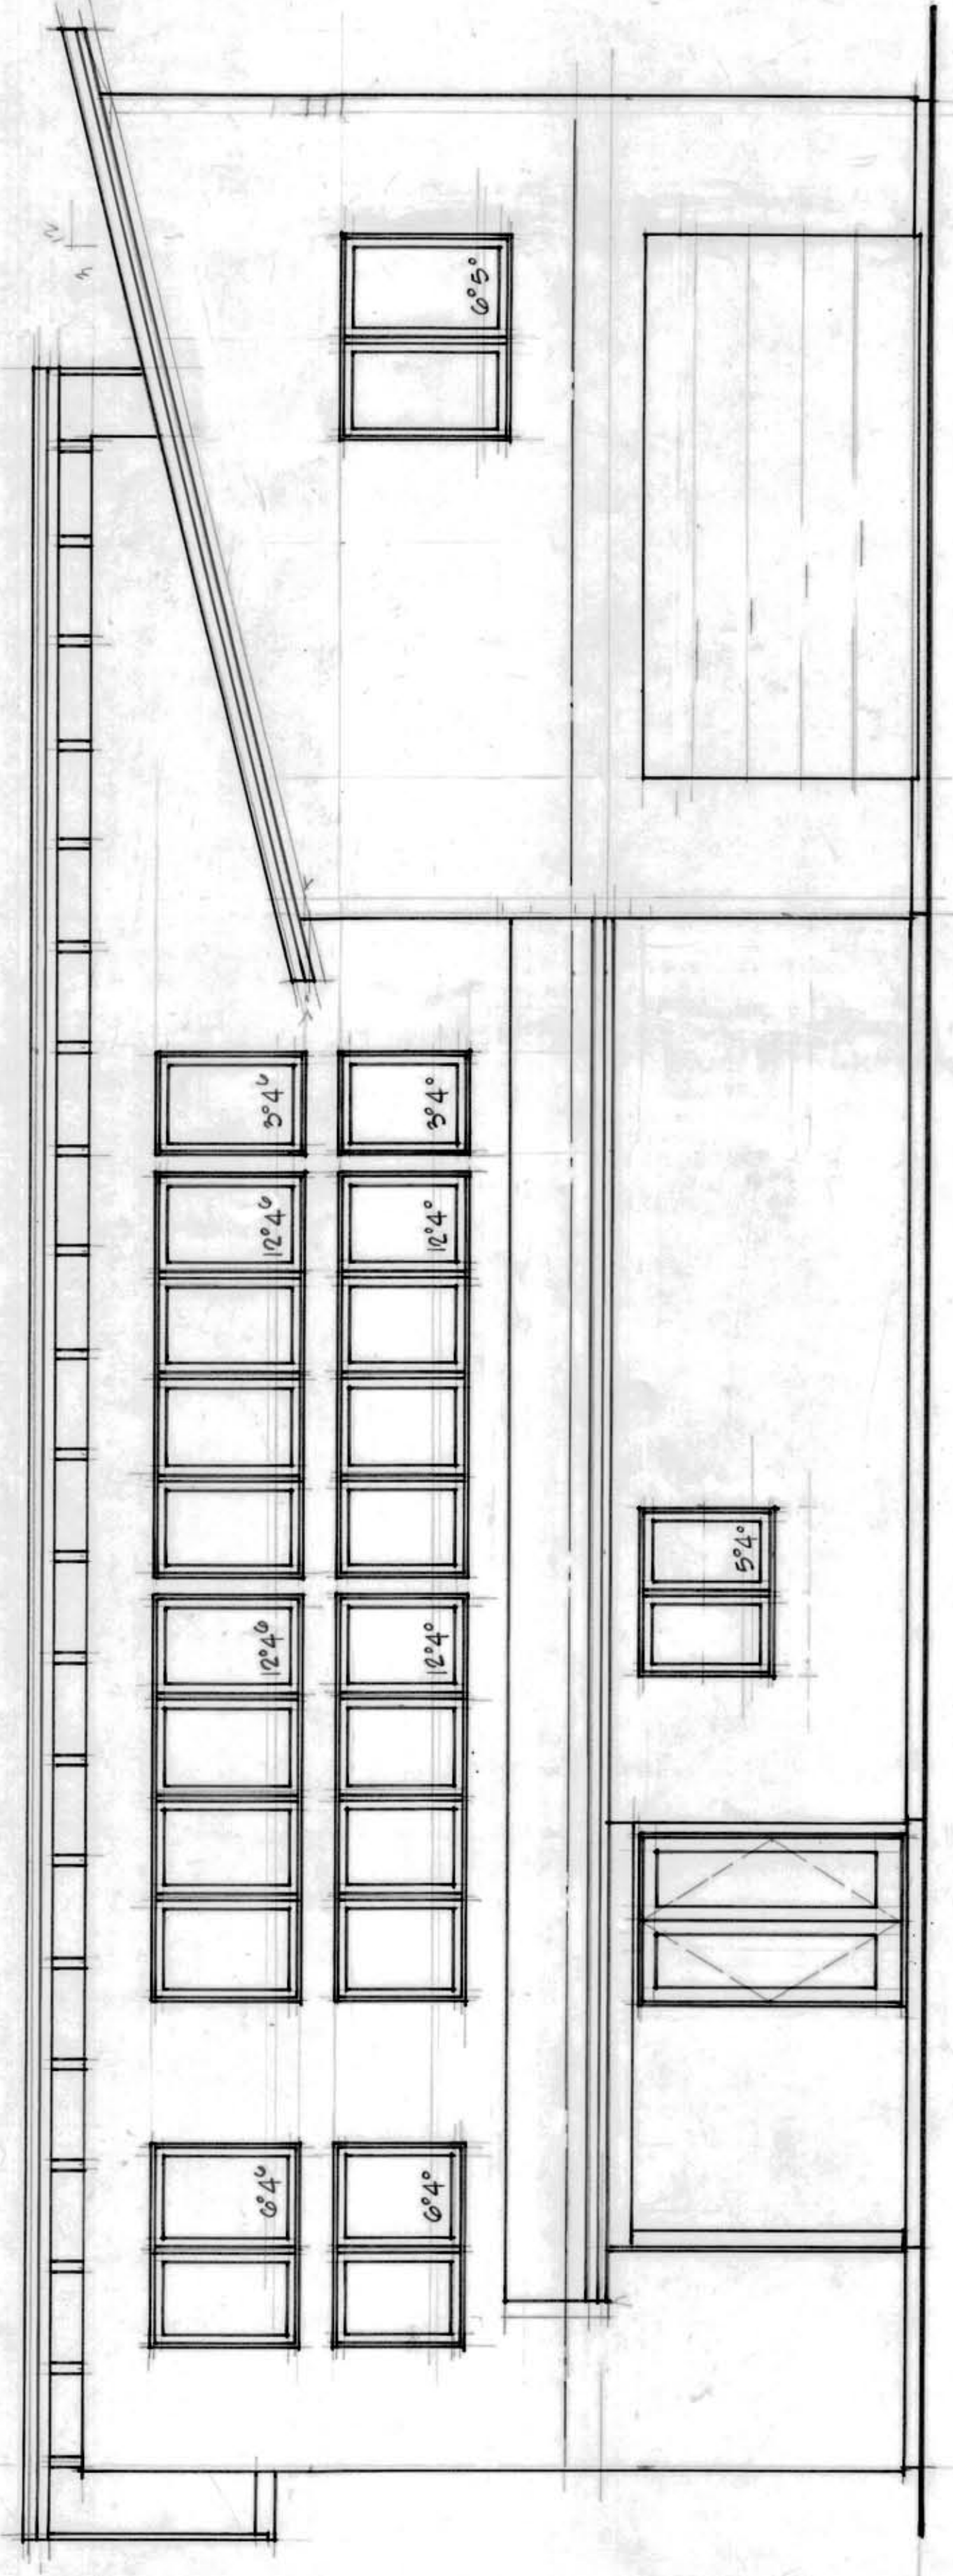

East Elevation $\frac{1}{4"} = 1'-0"$

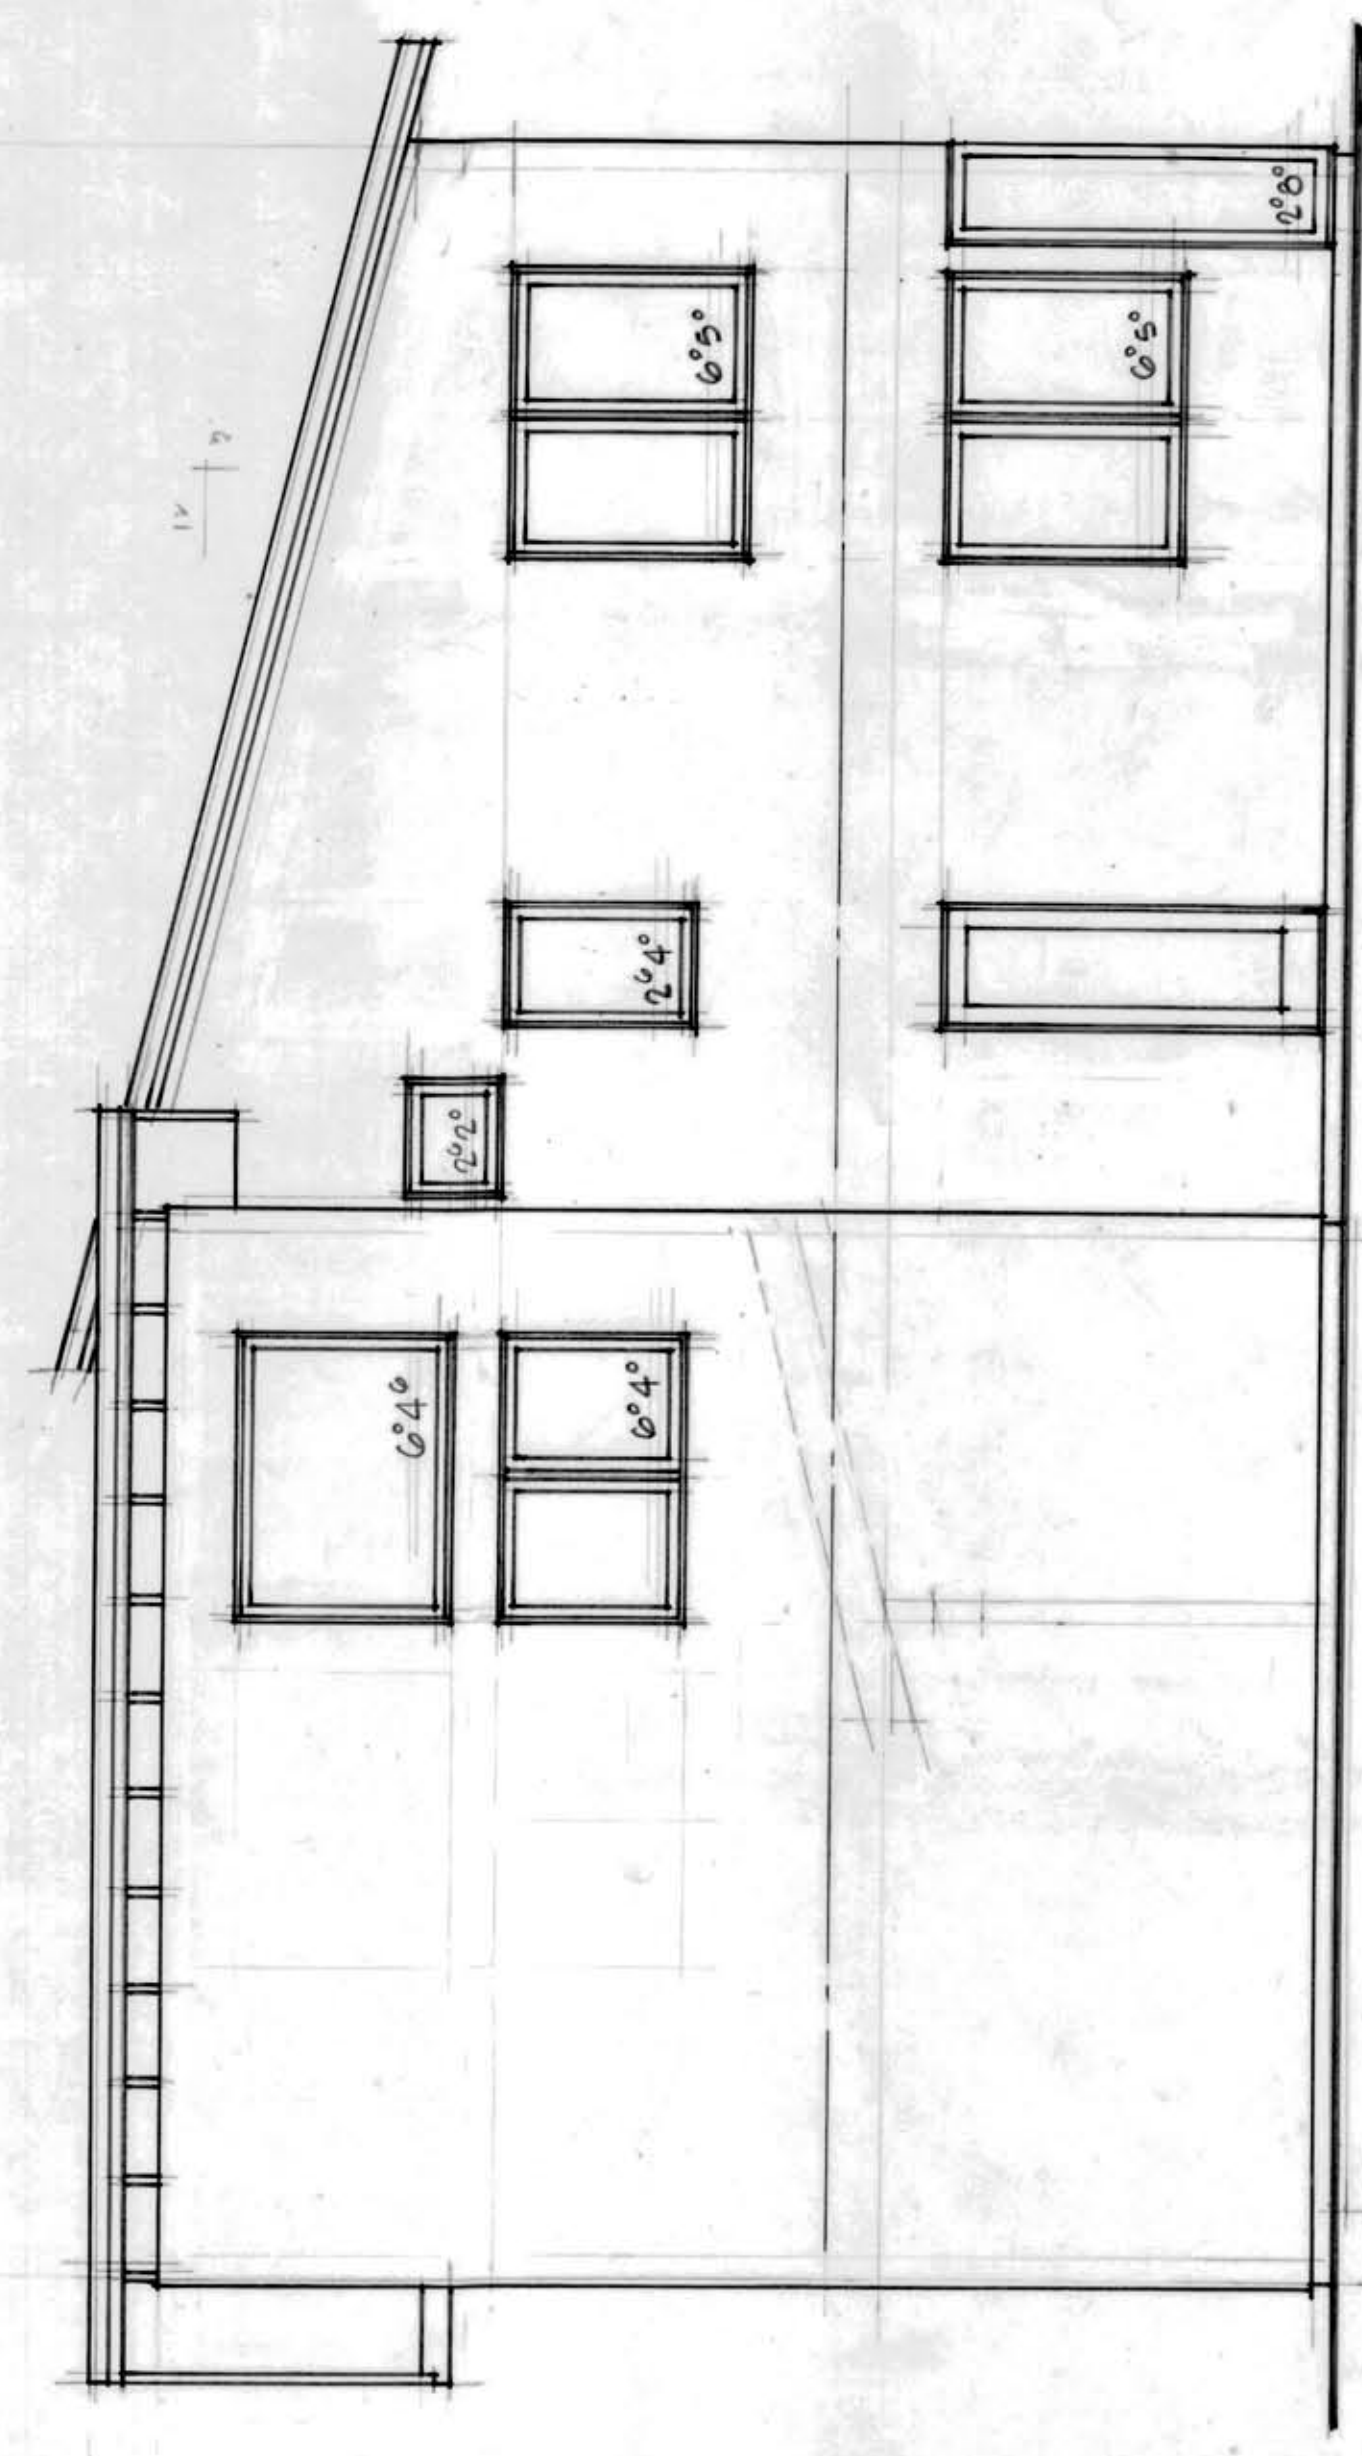

North Elevation $\frac{1}{4"} = 1'-0"$

